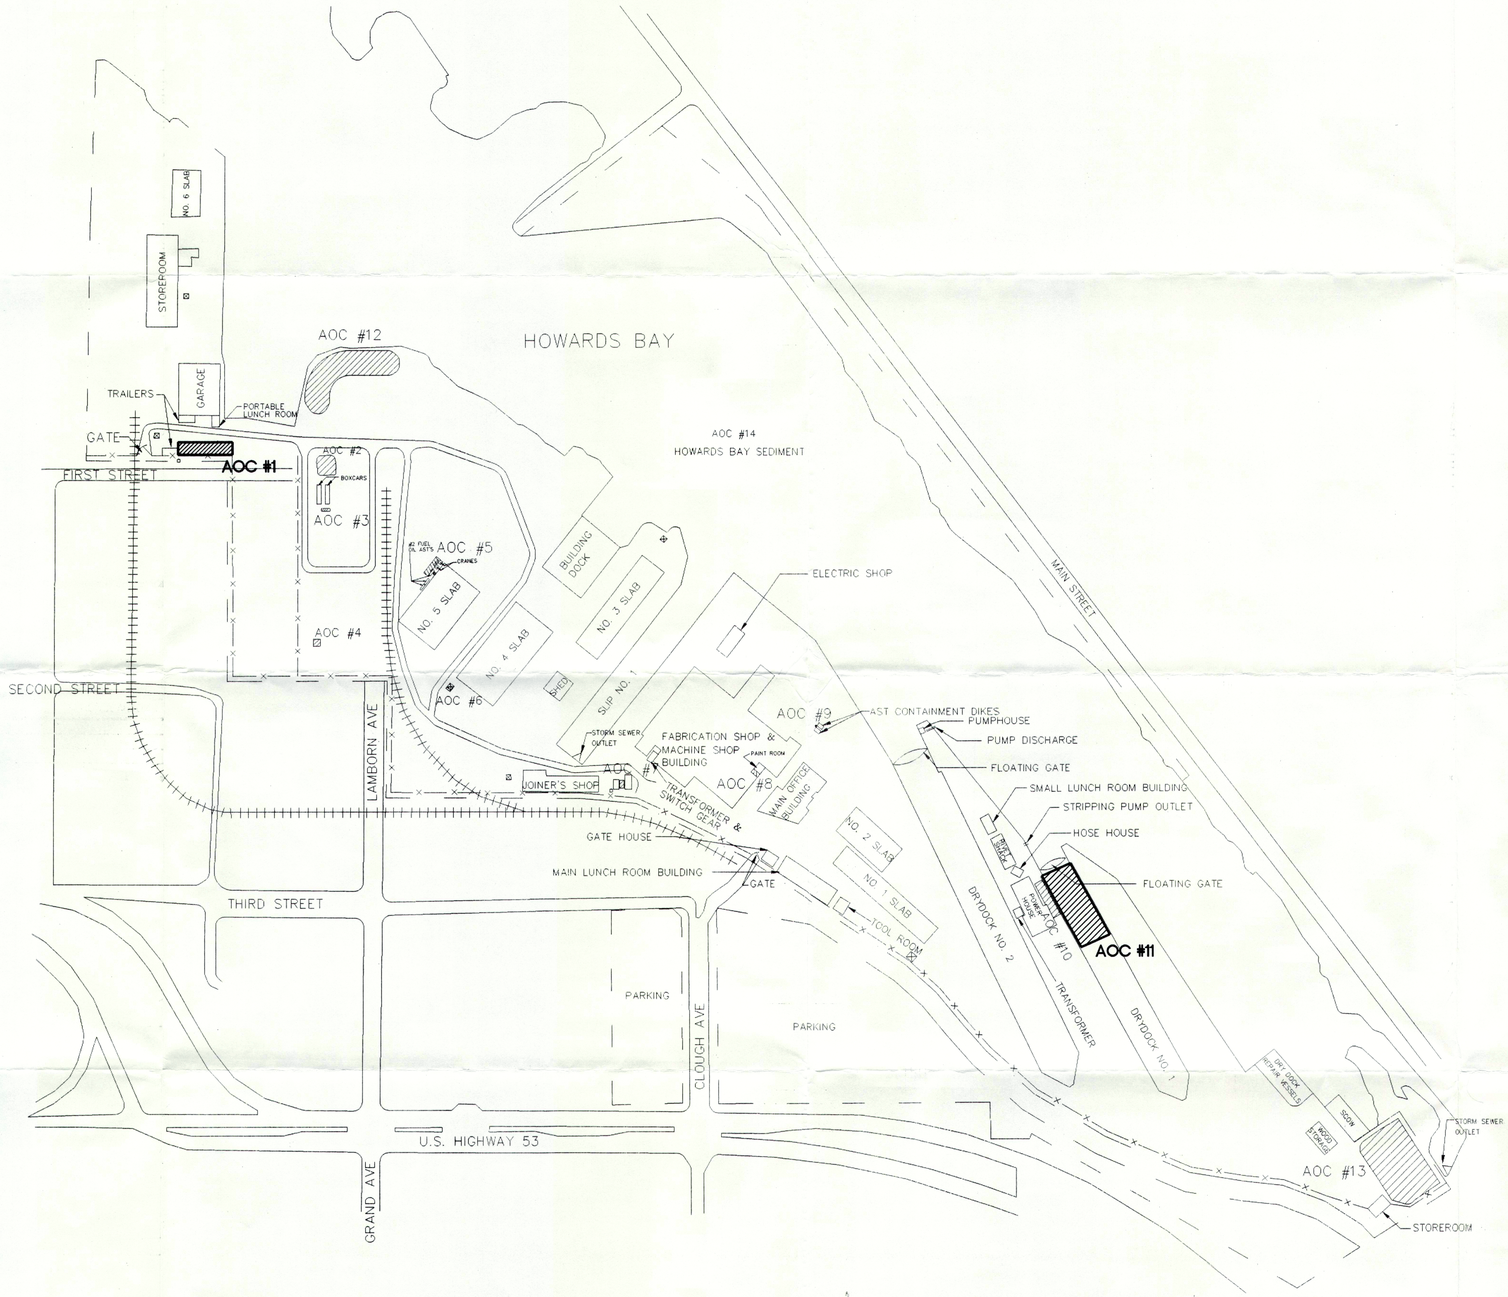

F:\WASTE\DWG2\WASTE\FRAS9401\REPORT\FUA4

NO.	DATE	ISSUE/REVISIONS	DRAWN BY		DESIGN		FIELD REVIEW	QC CHECK	
1	01/06/97	--------	JLE	01/97	CWI	01/97		CWI	2/24/97

ENGINEERS ■ ARCHITECTS ■ PLANNERS

FRASER SHIPYARDS, INC.

#02-11-120589-A

FIGURE 2
SITE PLAN

PROJ. NO. FRAS9401
DATE 01/06/97

2/6