Hnat, John J - DNR

From: Kevin Bugel <kbugel@gilesengr.com>
Sent: Monday, September 16, 2019 10:43 AM
To: Hnat, John J - DNR
Subject: RE: Prange/Glendale Apts & Townhomes
Attachments: Figure 6 (Geologic Cross-Section A-A') rev 9-9-2019.pdf

Hi John:

Attached is an updated Cross section with the requested interval sampled and analytical results.. We sampled the storm water feature but the results will not arrive until Sept 24th.

This e-mail, including its attachments, contains privileged and confidential information made with the fullest expectation of legal protection and made solely for the use of the intended recipient. As unintended recipient, you are notified that copying, distribution/dissemination, or action taken relating to the e-mail's content is prohibited and may be unlawful. If you received this e-mail in error, please notify Giles Engineering Associates, Inc. (Giles), permanently delete the original, and destroy printed copies. If representations are made herein concerning matters of a client of Giles, such representations are not those of the client and cannot purport to bind them.

From: Kevin Bugel
Sent: Monday, September 09, 2019 10:05 AM
To: Hnat, John J - DNR
Subject: RE: Prange/Glendale Apts & Townhomes

John:

The new owner entity is 2510 Good Hope LLC. The following was the response from the Civil Engineer:

...." The CSM for this project has not been recorded yet. We are currently in the review process with the village and waiting for comments. Also, we do not have a copy of the deeds"....

This e-mail, including its attachments, contains privileged and confidential information made with the fullest expectation of legal protection and made solely for the use of the intended recipient. As unintended recipient, you are notified that copying, distribution/dissemination, or action taken relating to the e-mail's content is prohibited and may be unlawful. If you received this e-mail in error, please notify Giles Engineering Associates, Inc. (Giles), permanently delete the original, and destroy printed copies. If representations are made herein concerning matters of a client of Giles, such representations are not those of the client and cannot purport to bind them.

From: Hnat, John J - DNR [mailto:John.Hnat@wisconsin.gov]
Sent: Friday, September 06, 2019 2:04 PM
To: Kevin Bugel
Subject: Prange/Glendale Apts & Townhomes

Kevin,

Did you find anything out about the new owners? And....since there were 4 lots in the beginning, is there a deed warranty document that combines all four properties into one? Administratively, we'll need something that shows that all four are now one property and we'll have to make a note of this in BRRTS and have the documentation. I think this will be better than closing 4 properties in the future. Thanks.

J. Hnat, C.P.G. P.G..
Project Manager/Hydrogeologist

Remediation and Redevelopment Program
Southeast Region Headquarters
Wisconsin Department of Natural Resources
(☎) phone: (414) 263-8644
(☎) fax: (414) 263-8550
(✉) e-mail: John.Hnat@wisconsin.gov

We are committed to service excellence. Click here to evaluate how I did.

Notice: This e-mail and any attachments may contain confidential information. Use and further disclosure of any of this information by the recipient must be consistent with applicable Wisconsin and federal laws, regulations and agreements. If you received this e-mail in error, please notify the sender; delete the e-mail; and do not use, disclose, or store the information it contains.

dnr.wi.gov

CROSS SECTION A-A'

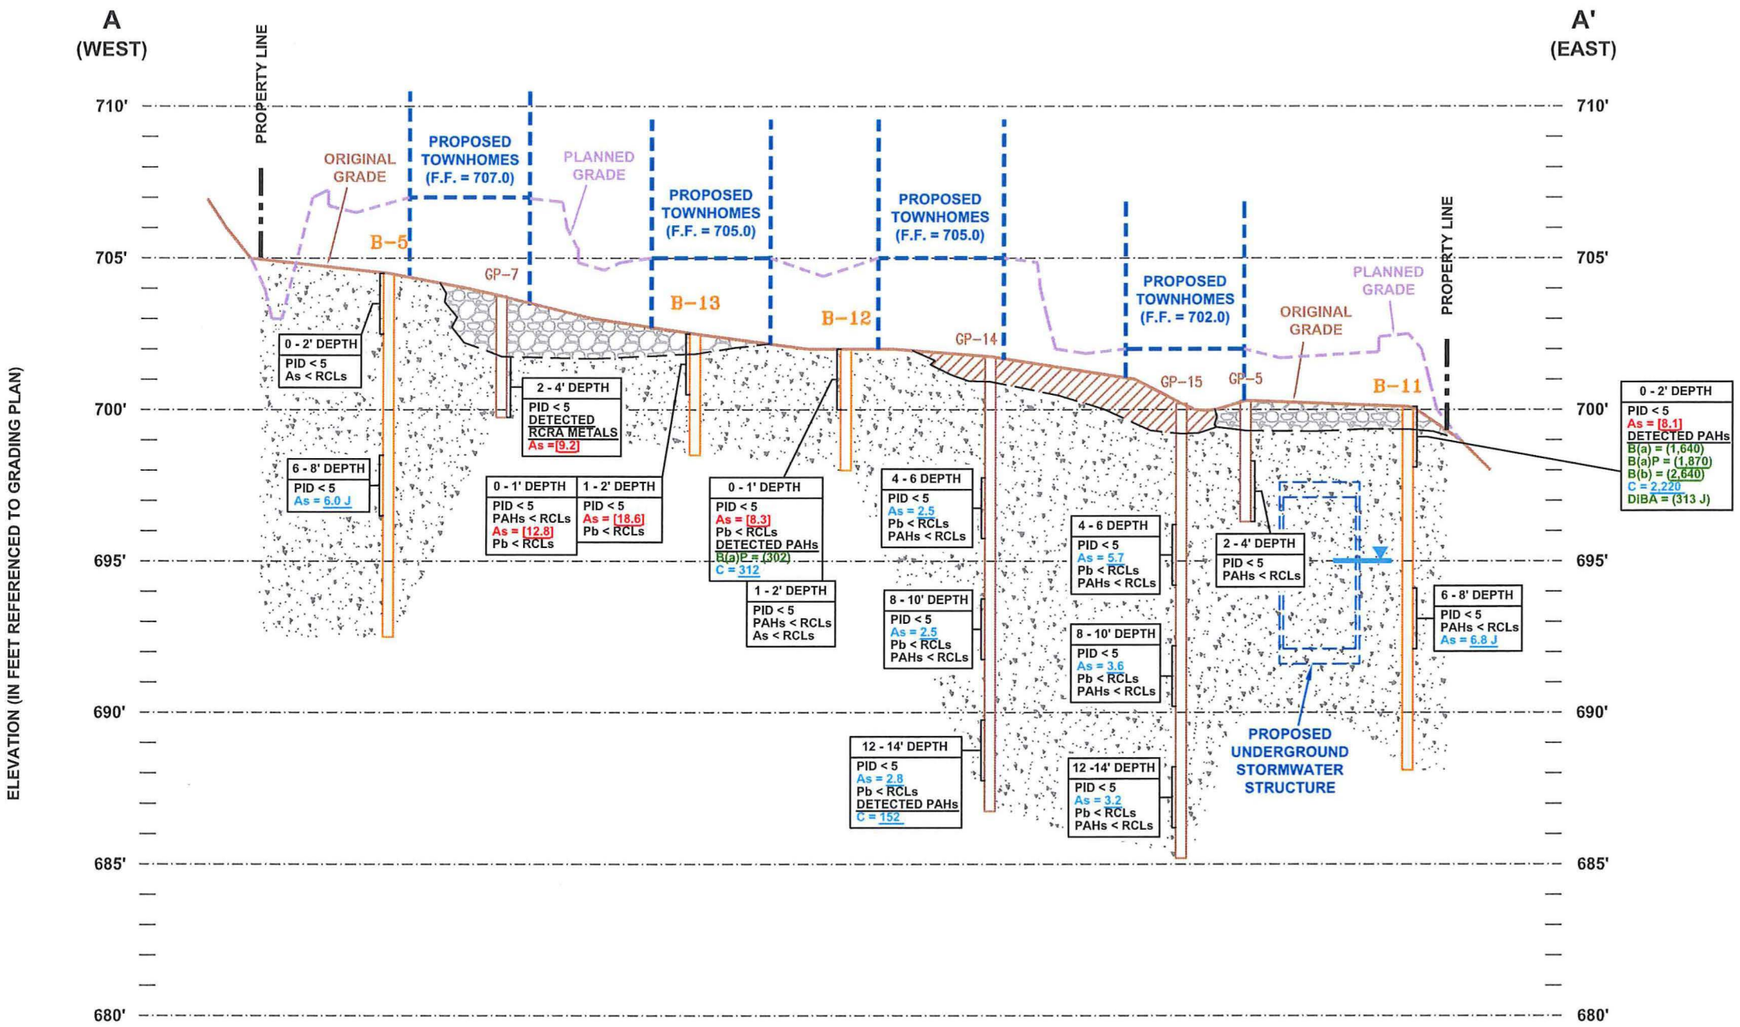

SOIL KEY:

- TOPSOIL
- GRAVEL (VARIOUS TEXTURES)
- CLAYEY SILT WITH PEBBLES - GLACIAL TILL OF OAK CREEK FORMATION
- SOIL CONTACT LINES ARE INFERRED

LEGEND:

- B-2 — SOIL BORING (GILES PROJECT NO. 1E-1603006)
- GP-5 — BORINGS (BY OTHERS)
- RECORDED GROUNDWATER ELEVATION AT WELL MW-1R, ON 4-7-2016

SCALE: VERTICAL 1" = 5'
HORIZONTAL 1" = 60'

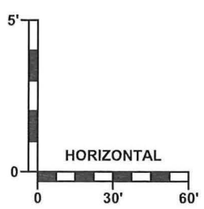

GILES ENGINEERING ASSOCIATES, INC.
N8 W22350 JOHNSON DRIVE, SUITE A1
WAUKESHA, WI 53186 (262)544-0118

FIGURE 6
GEOLOGIC ROSS-SECTION A - A'
PROPOSED GLENDALE APARTMENTS AND TOWNHOMES
2510 WEST GOOD HOPE ROAD
GLENDALE, WISCONSIN

DESIGNED	DRAWN	SCALE	DATE	REVISED
KTB/MB	JSZ	SEE TITLE	08-28-19	09-09-19
PROJECT NO.: 1E-1903017			CAD No. 1E1903017T	