


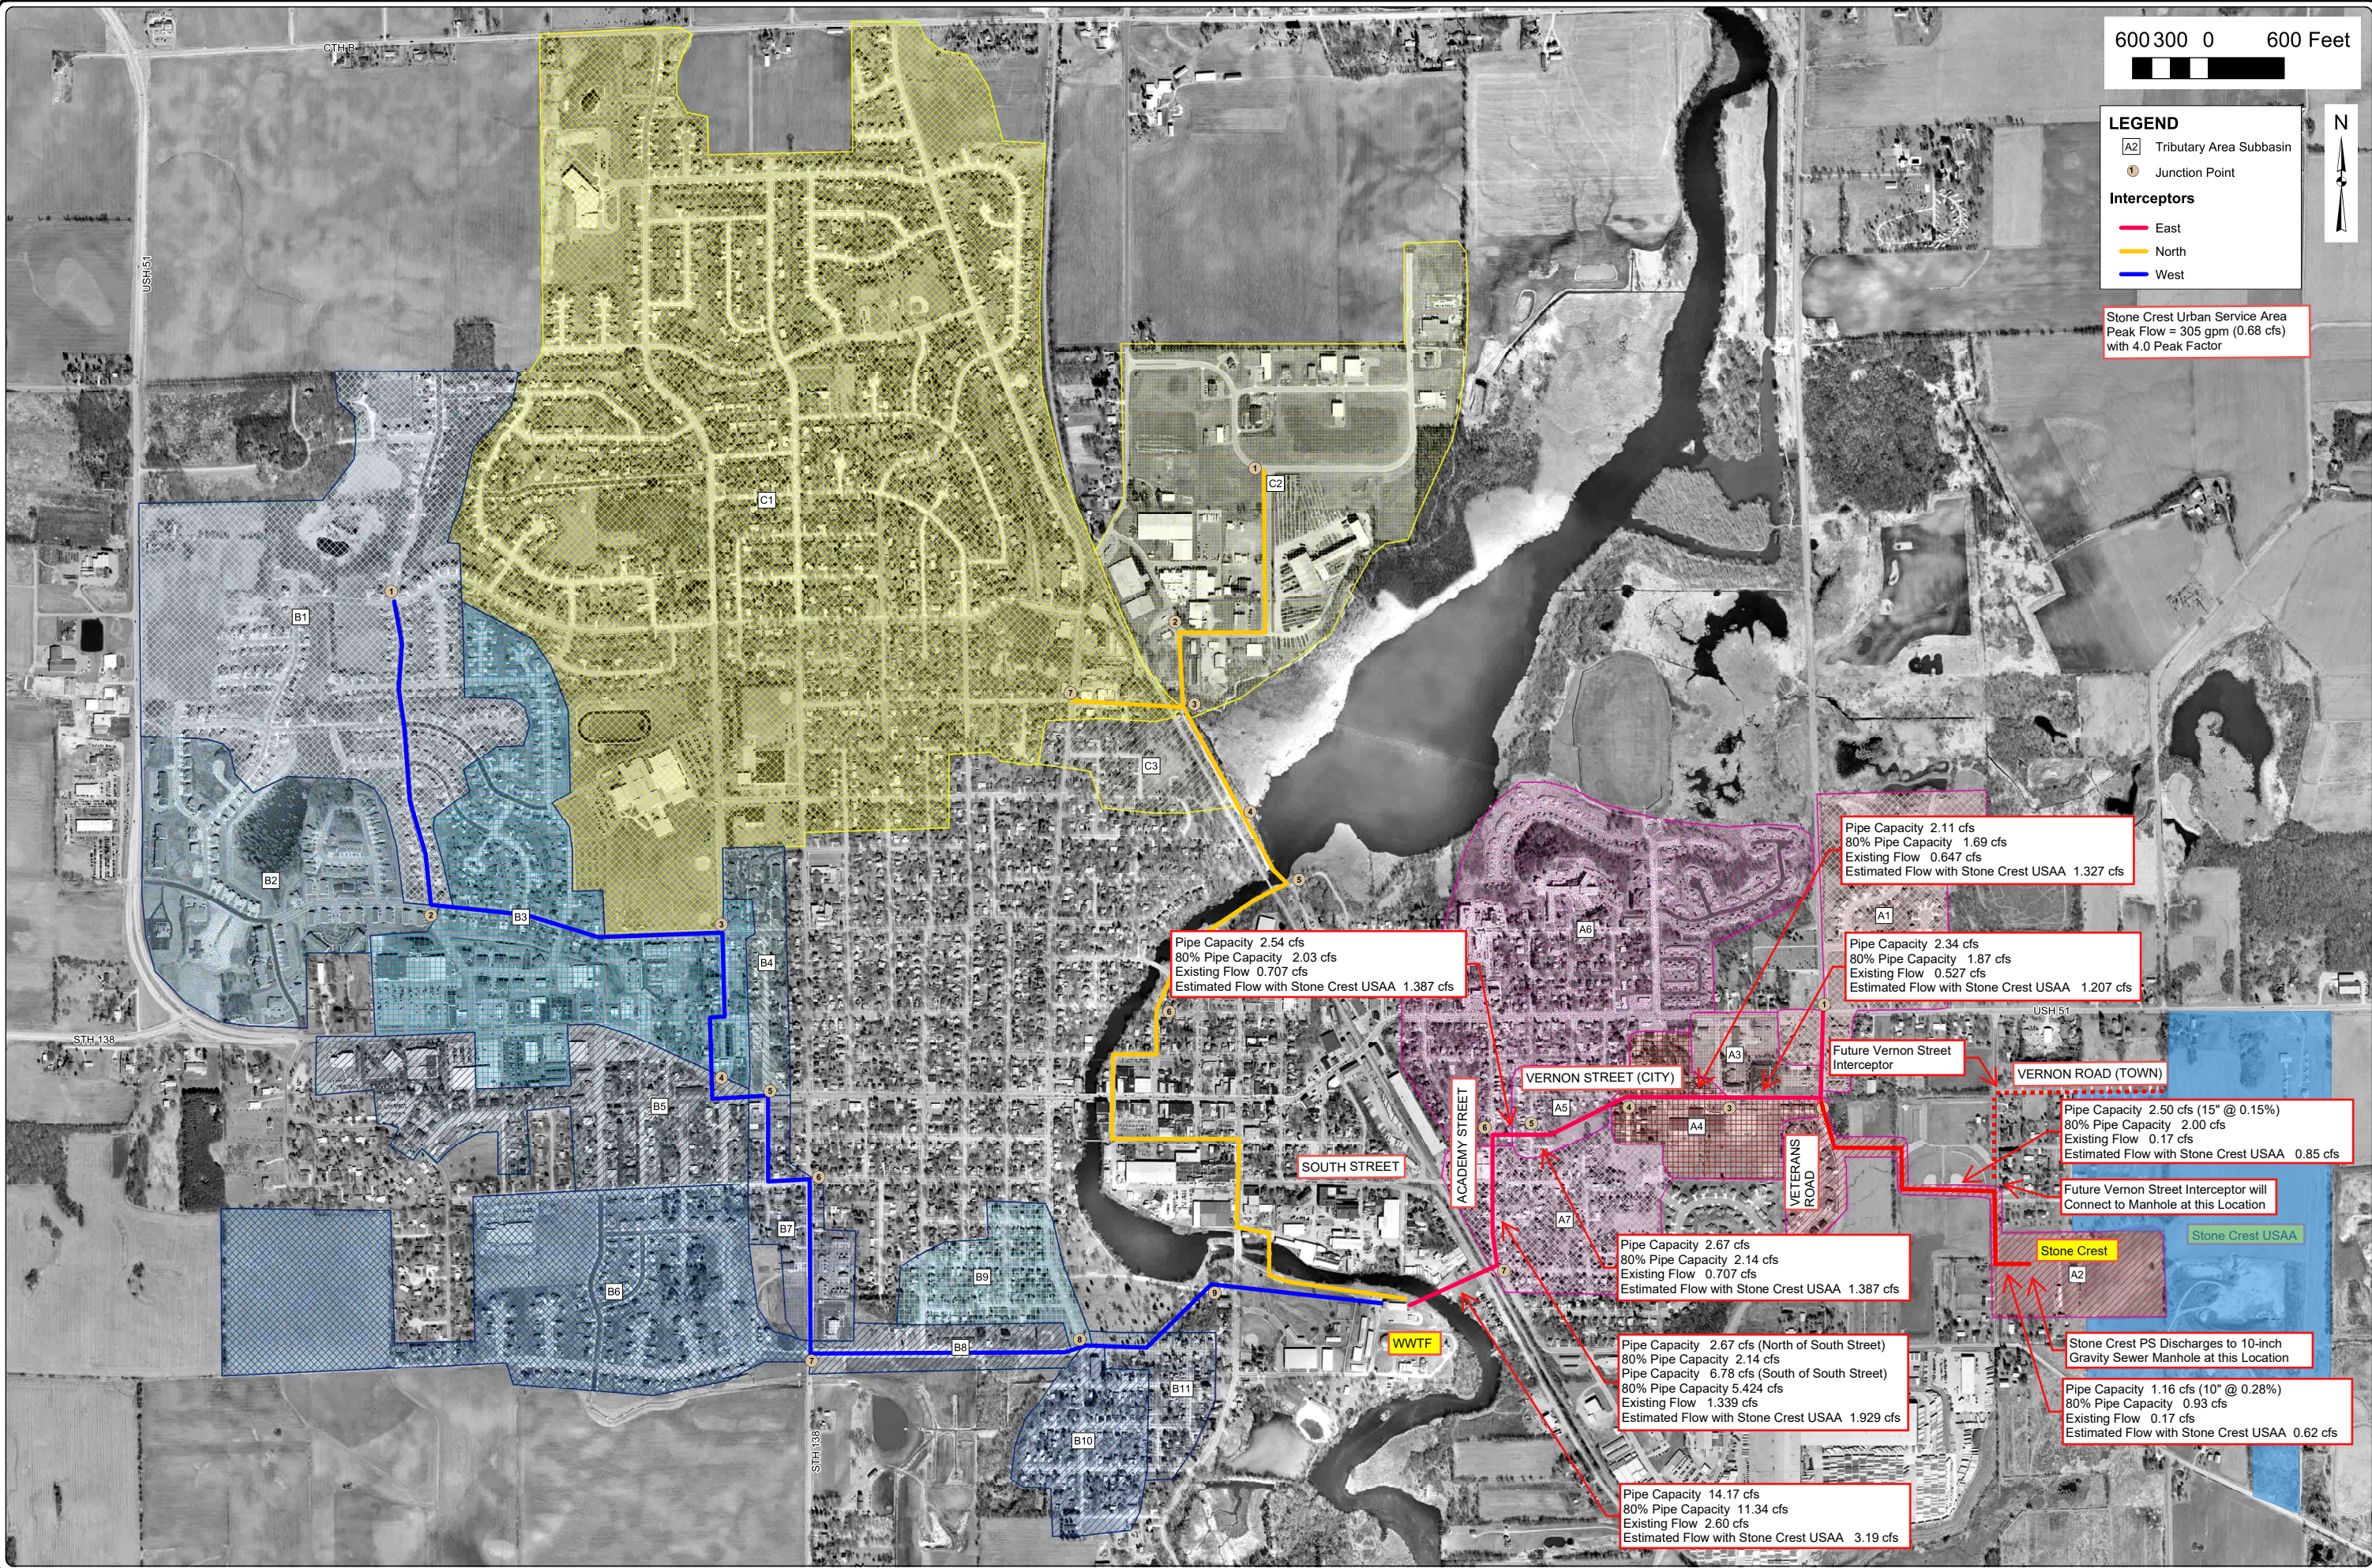

TRIBUTARY AREA AND JUNCTION POINT MAP
EXISTING CONDITIONS
SANITARY SEWER SYSTEM STUDY
STOUGHTON MUNICIPAL UTILITIES
CITY OF STOUGHTON
WISCONSIN