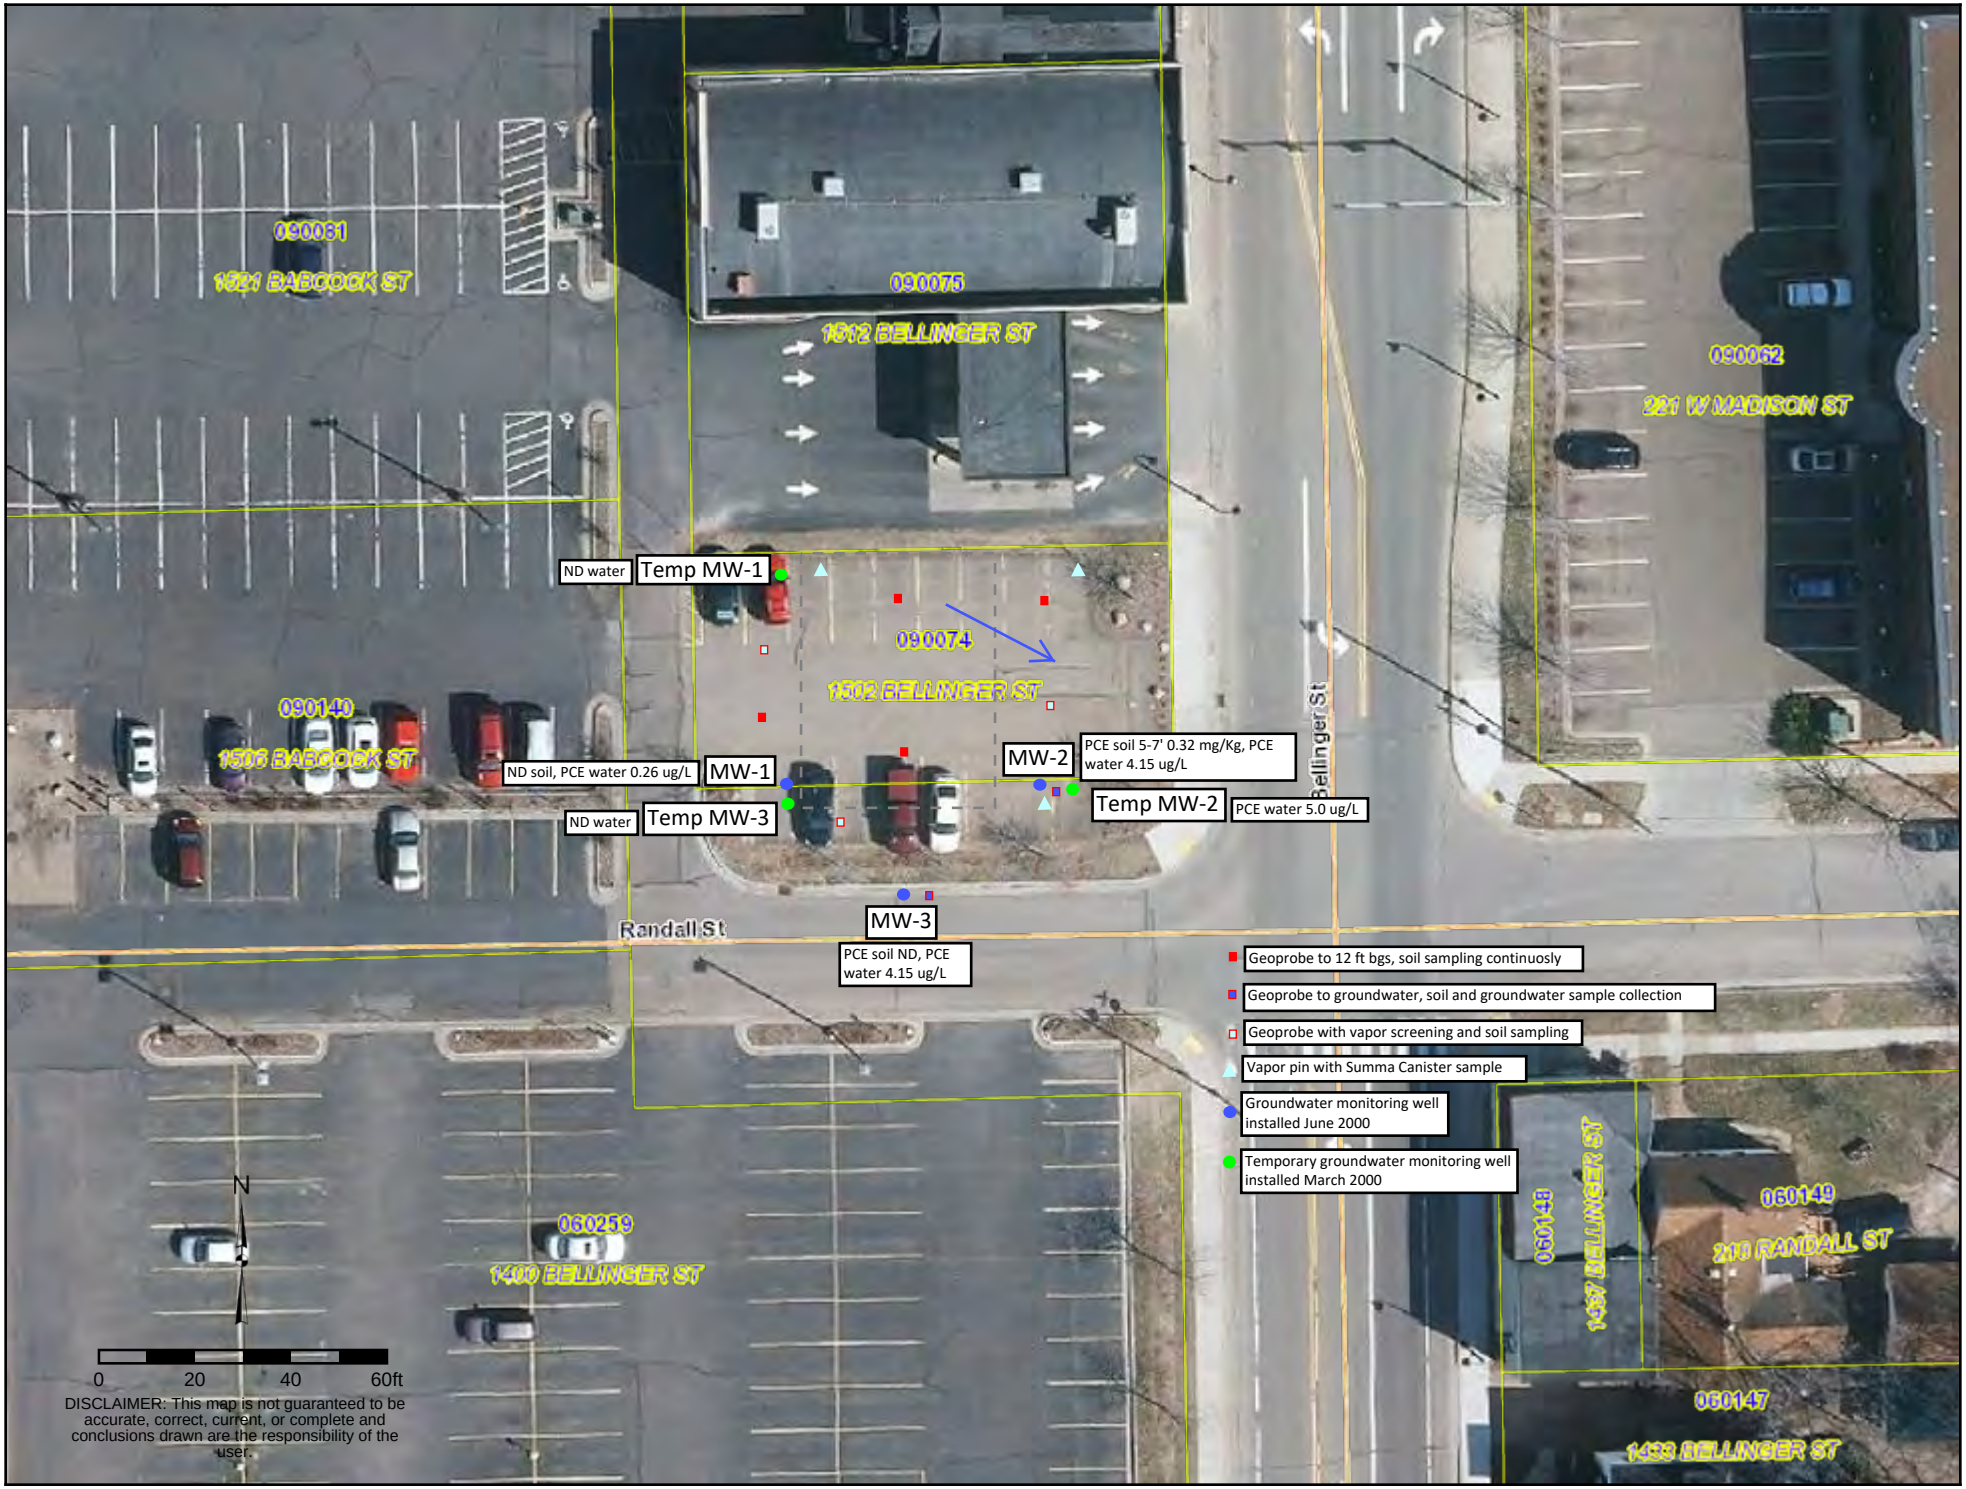
090081
1521 BABCOCK ST
090075
1512 BELLINGER ST
090062
221 W MADISON ST
ND water
Temp MW-1
090074
1502 BELLINGER ST
090140
1503 BABCOCK ST
ND soil, PCE water 0.26 ug/L
MW-1
MW-2
PCE soil 5-7' 0.32 mg/Kg, PCE water 4.15 ug/L
Temp MW-2
PCE water 5.0 ug/L
ND water
Temp MW-3
Bellinger St
Randall St
MW-3
PCE soil ND, PCE water 4.15 ug/L
Geoprobe to 12 ft bgs, soil sampling continuosly
Geoprobe to groundwater, soil and groundwater sample collection
Geoprobe with vapor screening and soil sampling
Vapor pin with Summa Canister sample
Groundwater monitoring well installed June 2000
Temporary groundwater monitoring well installed March 2000
060259
1400 BELLINGER ST
060148
1437 BELLINGER ST
060149
210 RANDALL ST
060147
1438 BELLINGER ST
N
0
20
40
60ft
DISCLAIMER: This map is not guaranteed to be accurate, correct, current, or complete and conclusions drawn are the responsibility of the user.